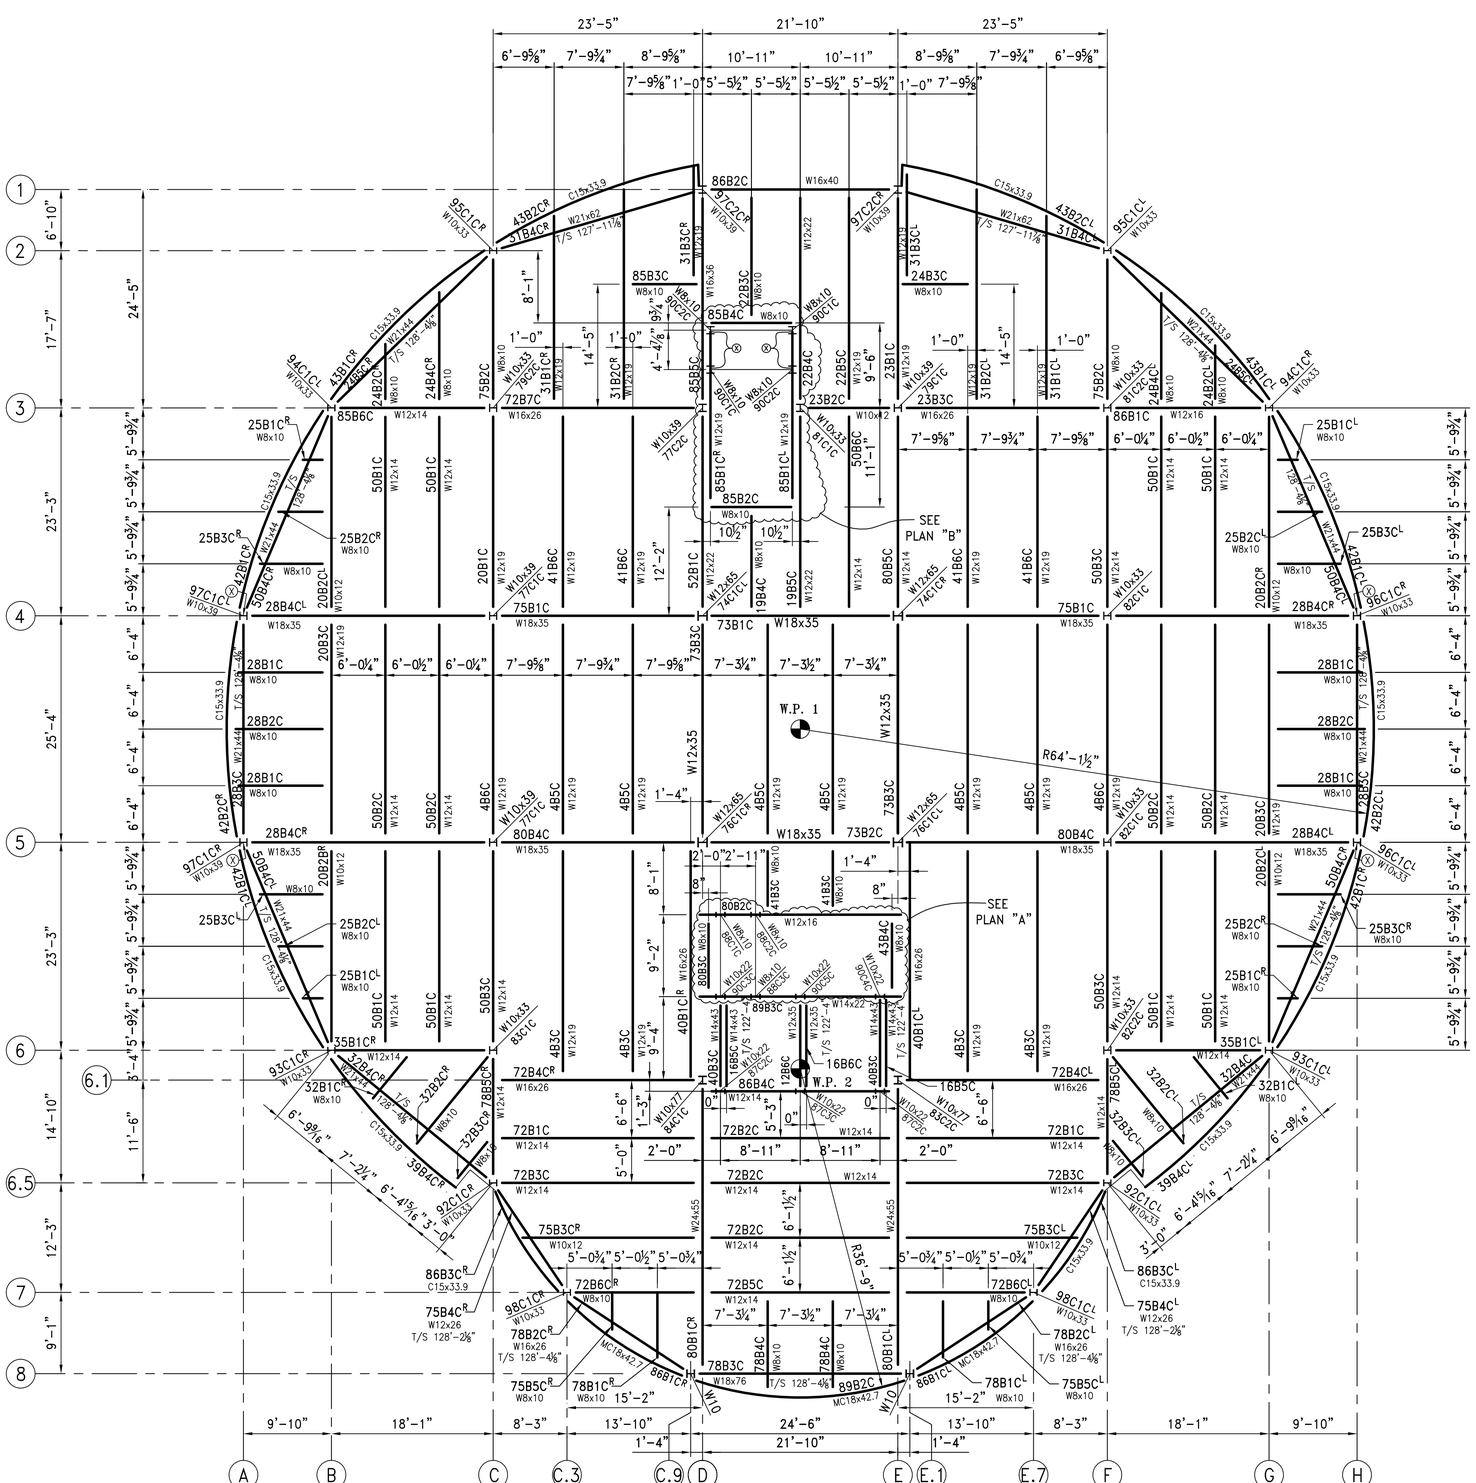

3rd FLOOR FRAMING PLAN

(T/STL. EL. 129'-0" U.N.)

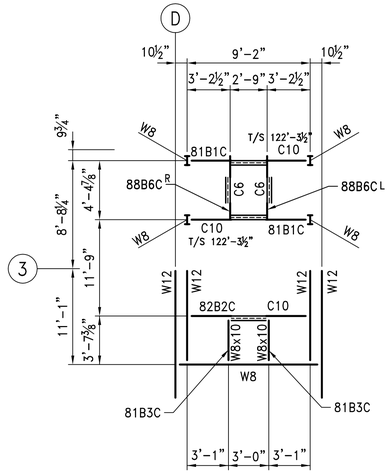

PLAN "B"

C10 – C10x15.3

C6 – C6x8.2

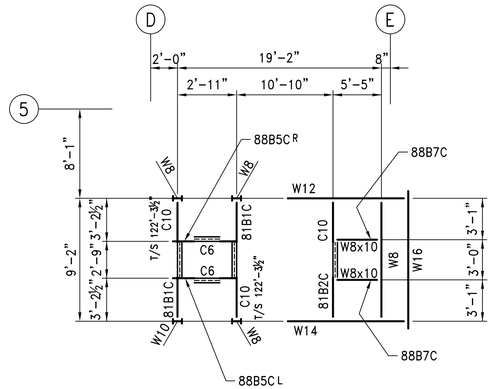

PLAN "A"

C10 – C10x15.3

C6 – C6x8.2

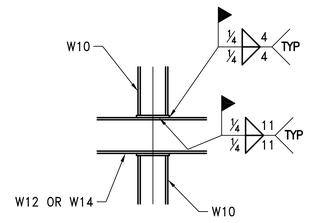

TYP. ELEVATOR COL. CONN.

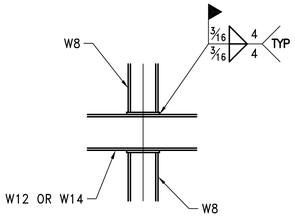

TYP. STAIR COL. CONN.

N

REV	DESCRIPTION	DATE
4		
3		
2		
1		

WILSON IRON WORKS, INC.
1150 EAST SUMMIT ST.
CROWN POINT, IN
(219) 663-7900 – 769-8686

PROJECT CENTIER BANK NEW CORPORATE OFFICE BLDG.
MERRILLVILLE, IN
G.C. BERGLUND CONSTRUCTION

JOB NO.	DRAWN BY	RAV	DRAWING NO.
S07001	DATE	01/04/07	E3
	CHK'D BY	CS	